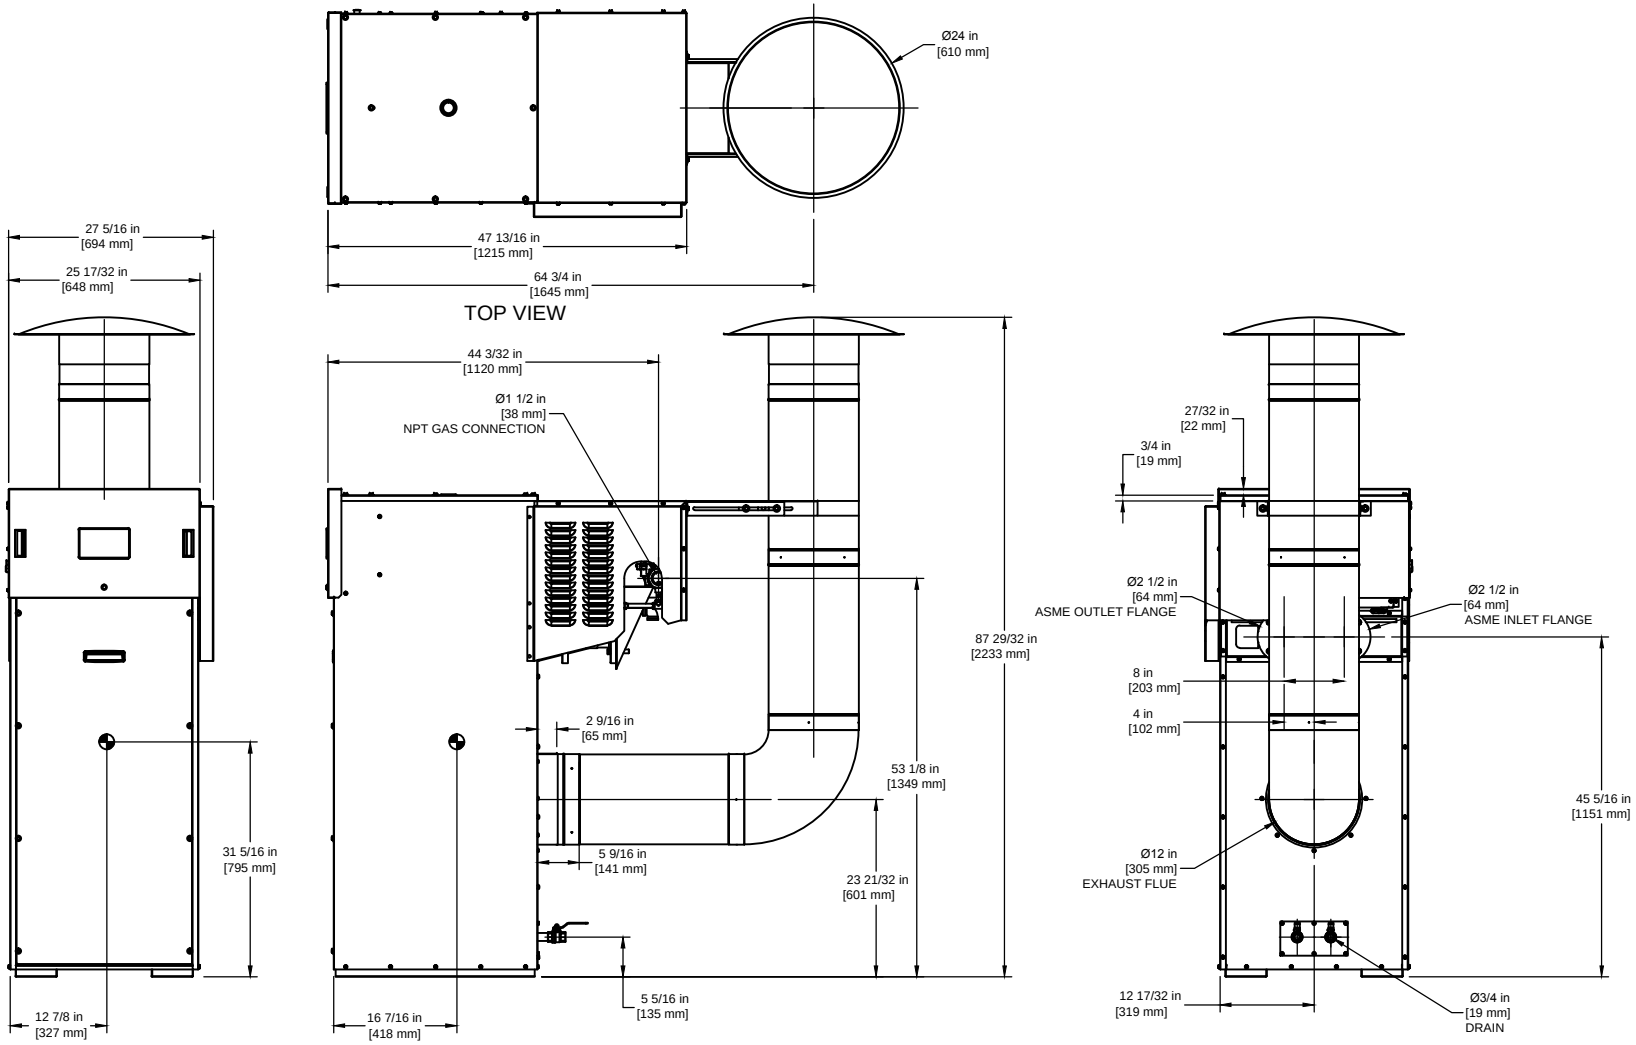

NOTE: DIMENSIONS ARE SUBJECT TO CHANGE WITHOUT NOTICE